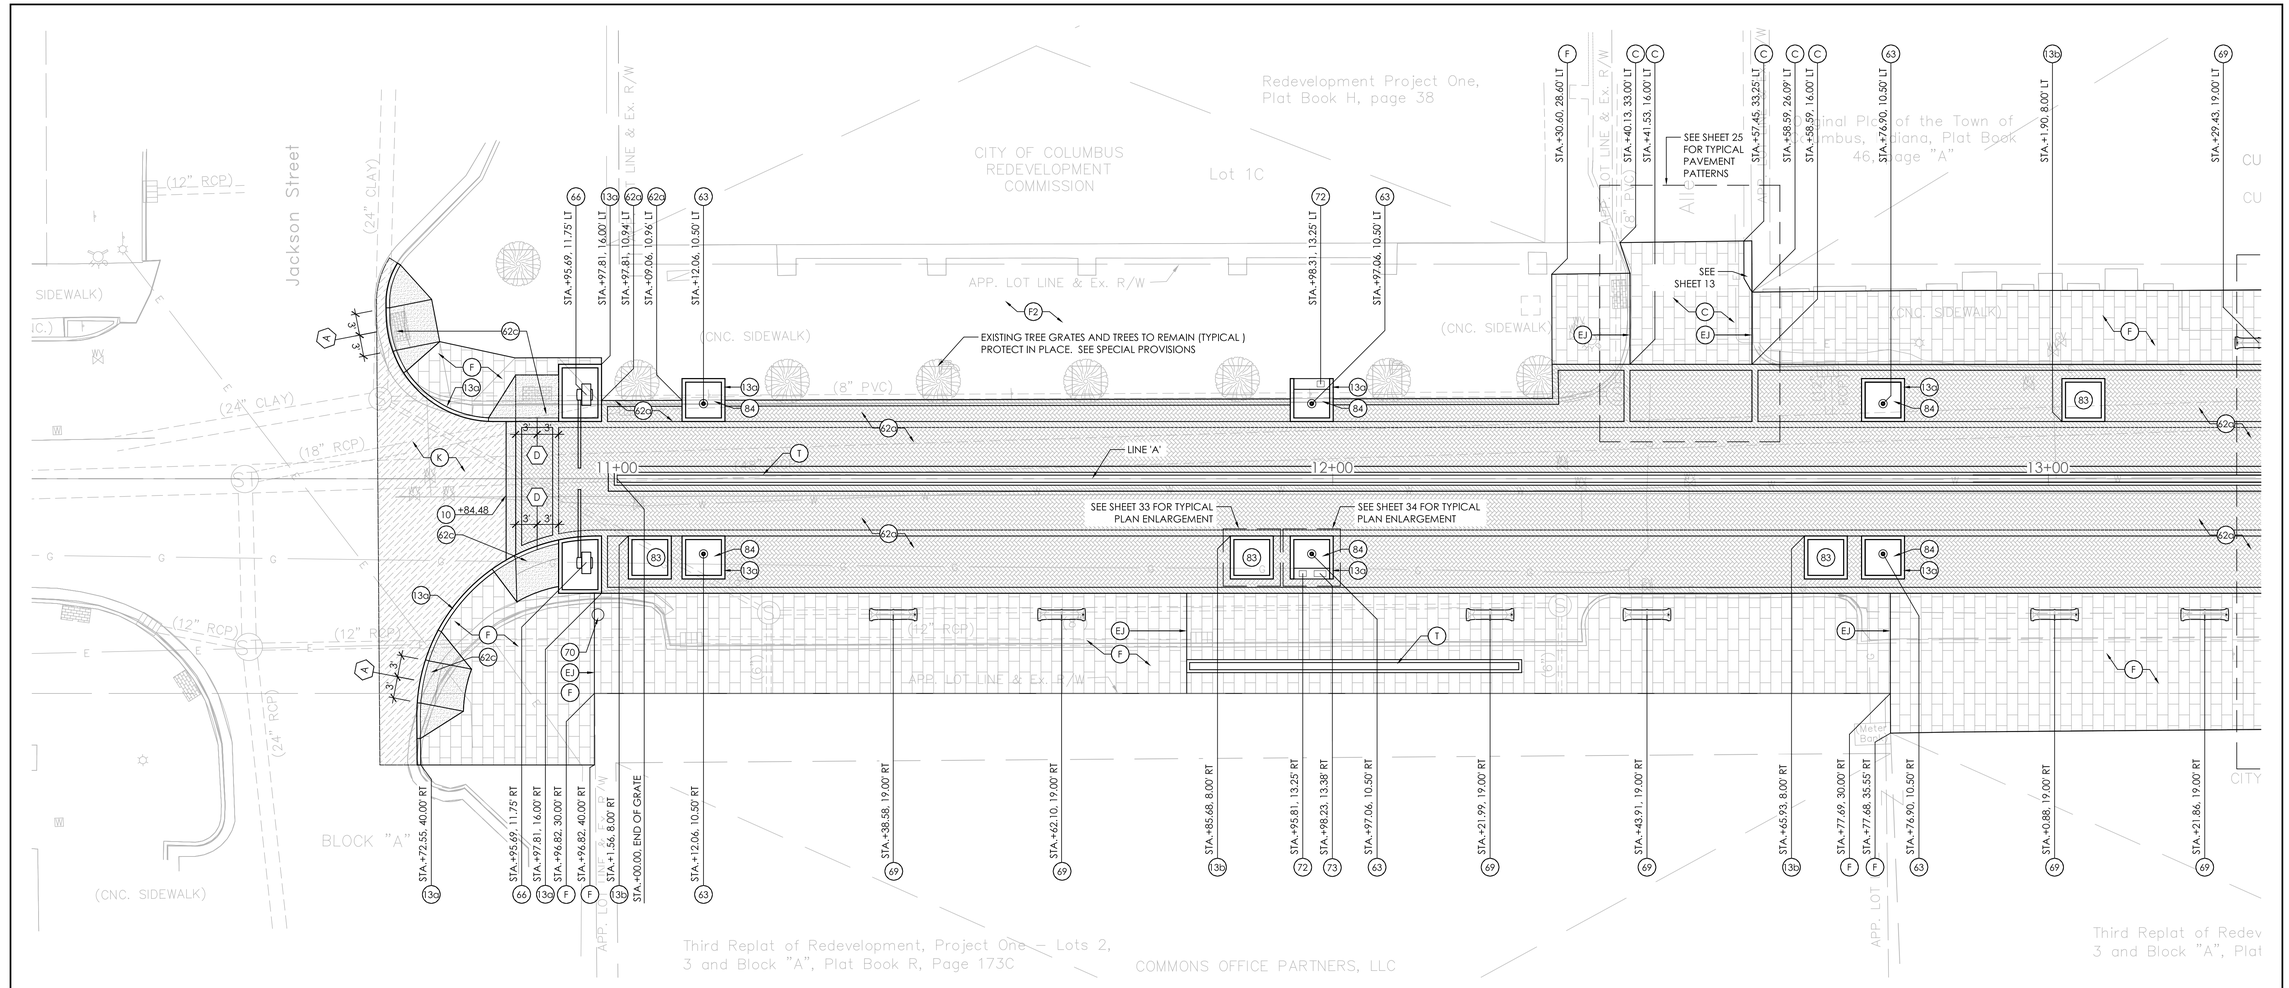

NORTH SCALE | 1" = 10'-0" (0' 5' 10' 20')

LAYOUT GENERAL NOTES

01) ALL STATION OFFSET ARE TAKEN FROM LINE 'A', TYPICALLY.
02) ALL ENGRAVED PAVERS SHALL BE RESET AT THE SAME LOCATIONS, TYPICALLY.

KEYNOTES

- A1 CURB RAMP, CONCRETE, TYPE A1
- A2 CURB RAMP, CONCRETE, TYPE A2 SEE DETAIL 1, SHEET 29
- D1 CURB RAMP, CONCRETE, TYPE D1
- D2 CURB RAMP, CONCRETE, TYPE D2 SEE DETAIL 1, SHEET 28
- C PCCP FOR APPROACHES, 9" IN SEE DETAIL 2, SHEET 25 & DETAIL 1, SHEET 26
- CJ CONTROL JOINT SEE SHEETS 26, 57-58
- EJ EXPANSION JOINT SEE SHEETS 26, 57-58
- F SIDEWALK, CONCRETE, 6" SEE DETAIL 1, SHEET 26
- F2 EXISTING SIDEWALK TO REMAIN
- K HMA SURFACE SEE SHEETS 7-9
- O 4 IN. COMPACTED AGGREGATE, NO. 53, BASE
- O2 ADDITIONAL 6 IN. COMPACTED AGGREGATE, SUB-BASE
- T TRENCH DRAIN SEE SHEET 3
- 09 JOINT AT EXST. STRUCTURES / PAVEMENTS SEE SHEETS 57-58
- 10 PCCP 12 IN. BAND SEE DETAIL 6, SHEET 26
- 13c CURB, CONCRETE, TYPE A SEE DETAIL 1, SHEET 27
- 13t CURB, CONCRETE, TYPE B SEE DETAIL 2, SHEET 27
- 13e THICKENED EDGE, CONCRETE SEE DETAIL 3, SHEET 27
- 62a PAVERS, TYPE A SEE DETAIL 3, SHEET 26
- 62b PAVERS, TYPE B SEE DETAIL 4, SHEET 26
- 62c PAVERS, TYPE C SEE SHEETS 28-29
- 62d PAVERS, TYPE D SEE DETAIL 5, SHEET 26
- 62e EXISTING PAVERS TO REMAIN
- 62f PAVERS, TYPE F SEE DETAIL 3, SHEET 26
- 62g PAVERS, TYPE G SEE DETAIL 4, SHEET 26
- 63 LUMINAIRE, TYPE L1 SEE DETAILS 2 & 3, SHEET 30
- 66 GATEWAY BARRIER STRUCTURE SEE SHEETS 35 - 38
- 69 BENCH, TYPE A SEE DETAIL 1, SHEET 31
- 70 TRASH RECEPTACLE SEE DETAIL 2, SHEET 31
- 72 BOLLARD, TYPE 1, POWER SEE DETAIL 1, SHEET 32
- 73 VALVE WITH BOX (PLUMBING HANDHOLE) SEE DETAIL 1, SHEET 30
- 81 PLANTING SOIL SEE LANDSCAPE PLANS & SPECIAL PROVISIONS
- 82 2" SHREDDED HARD WOOD BARK MULCH SEE LANDSCAPE PLANS & SPECIAL PROVISIONS
- 83 PLANT BED, TYPE 1 SEE SHEET 33 & PLANTING PLANS
- 84 PLANT BED, TYPE 2 SEE SHEET 34 & PLANTING PLANS
- 85 STRUCTURAL SOIL MIX SEE SPECIAL PROVISIONS

RUNDELL ERNSTBERGER ASSOCIATES, LLC
Land Planning + Urban Design + Landscape Architecture
618 E. Market Street
Indianapolis, IN 46202 317-263-0127
www.reasite.com

KEVIN OSBURN NO. 9700021 STATE OF INDIANA LANDSCAPE ARCHITECT

RECOMMENDED FOR APPROVAL — DESIGN ENGINEER — 2012-04-30 DATE

DESIGNED: KO/BM | DRAWN: BM/PA/HF
CHECKED: KO | CHECKED: KO

INDIANA DEPARTMENT OF TRANSPORTATION

SITE DEVELOPMENT LAYOUT PLANS

HORIZONTAL SCALE	BRIDGE FILE
1:10	N/A
VERTICAL SCALE	DESIGNATION
N/A	1005233
SURVEY BOOK	SHEETS
N/A	21 of 77
CONTRACT	PROJECT
R-34330	1005233

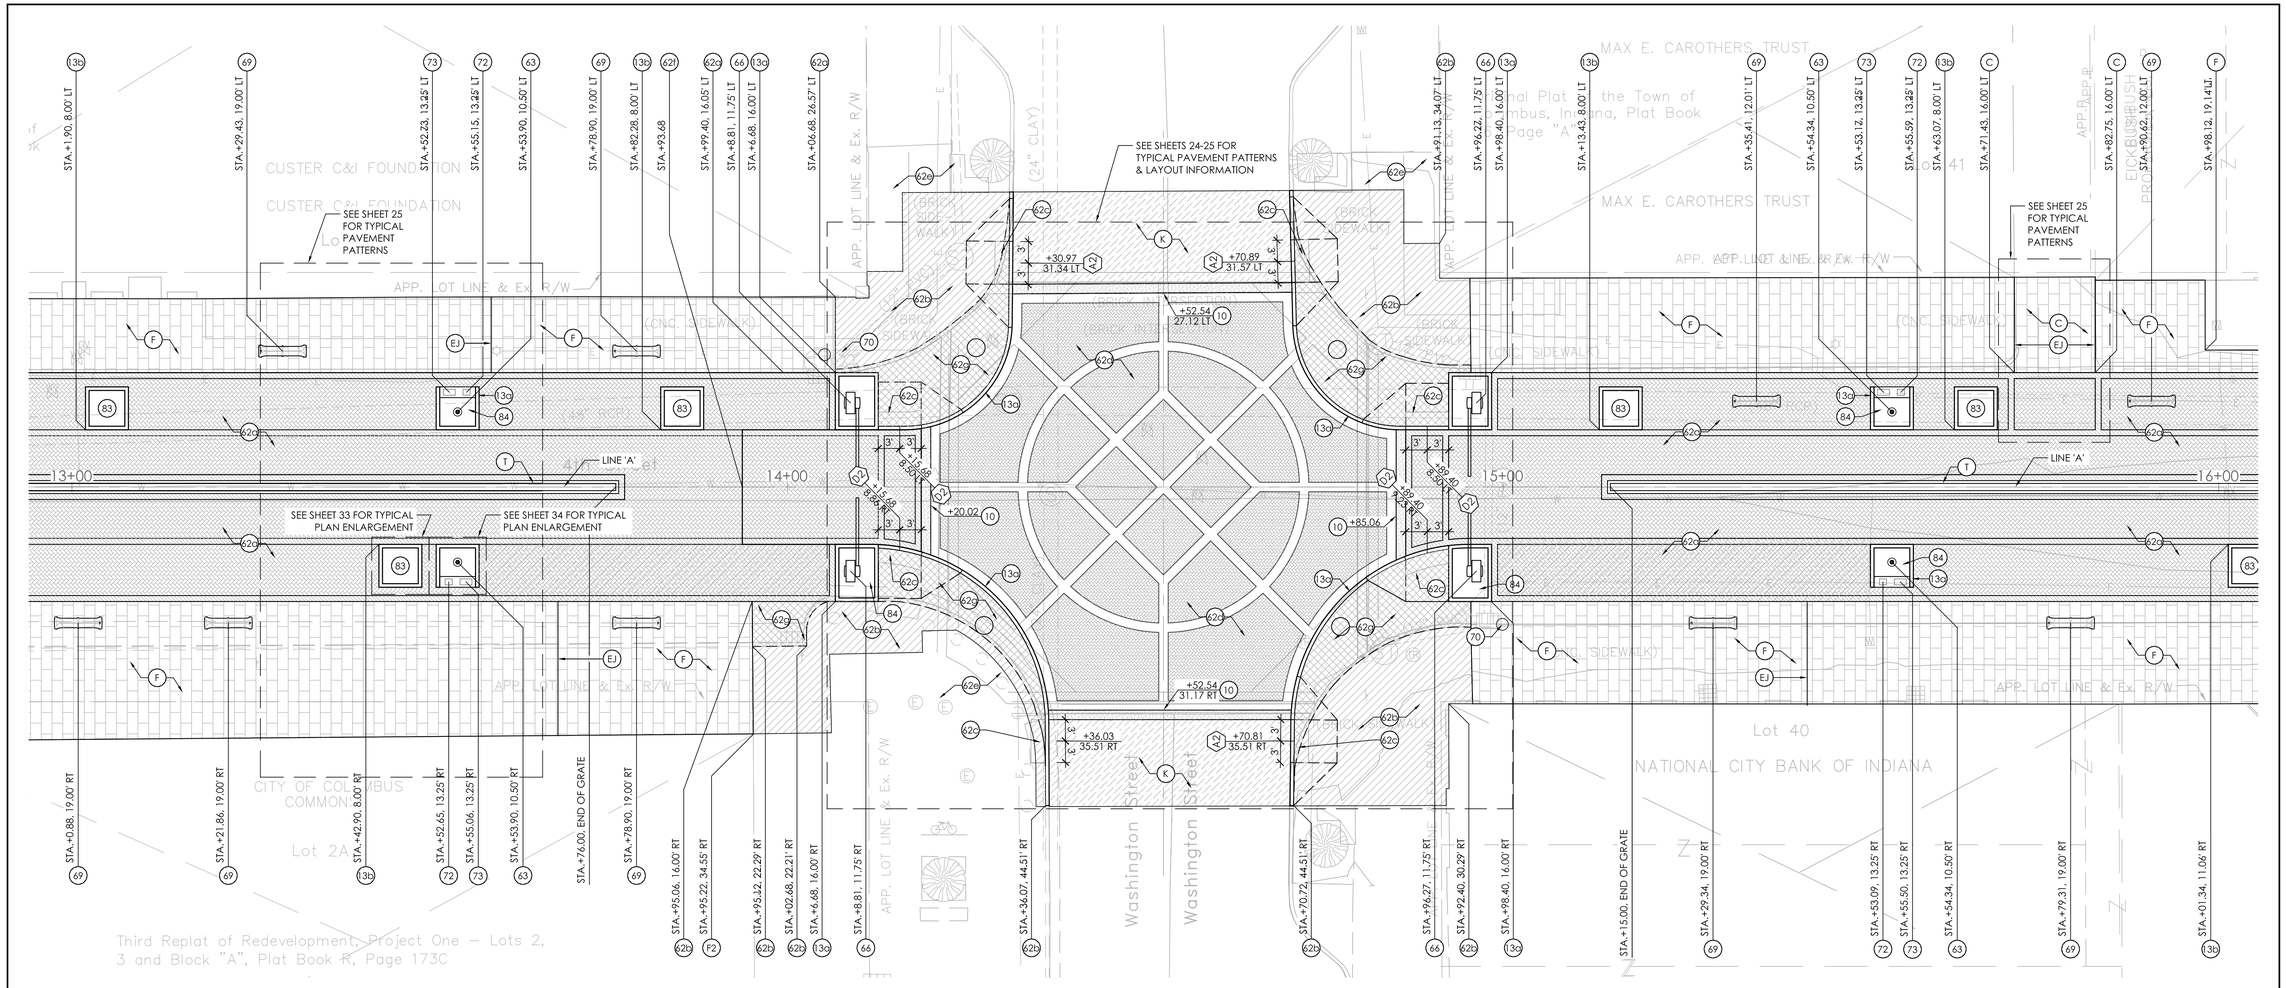

NORTH SCALE | 1" = 10'-0" (0' 5' 10' 20')

LAYOUT GENERAL NOTES

01) ALL STATION OFFSET ARE TAKEN FROM LINE 'A', TYPICALLY.
02) ALL ENGRAVED PAVERS SHALL BE RESET AT THE SAME LOCATIONS, TYPICALLY.

KEYNOTES

- A1 CURB RAMP, CONCRETE, TYPE A1
- A2 CURB RAMP, CONCRETE, TYPE A2 — SEE DETAIL 1, SHEET 29
- D1 CURB RAMP, CONCRETE, TYPE D1
- D2 CURB RAMP, CONCRETE, TYPE D2 — SEE DETAIL 1, SHEET 28
- C PCCP FOR APPROACHES, 9" IN — SEE DETAIL 2, SHEET 25 & DETAIL 1, SHEET 26
- CJ CONTROL JOINT — SEE SHEETS 26, 57-58
- EJ EXPANSION JOINT — SEE SHEETS 26, 57-58
- F SIDEWALK, CONCRETE, 6" — SEE DETAIL 1, SHEET 26
- F2 EXISTING SIDEWALK TO REMAIN
- K HMA SURFACE — SEE SHEETS 7-9
- O 4 IN. COMPACTED AGGREGATE, NO. 53, BASE
- O2 ADDITIONAL 6 IN. COMPACTED AGGREGATE, SUB-BASE
- T TRENCH DRAIN — SEE SHEET 3
- 09 JOINT AT EXST. STRUCTURES / PAVEMENTS — SEE SHEETS 57-58
- 10 PCCP 12 IN, BAND — SEE DETAIL 6, SHEET 26
- 13a CURB, CONCRETE, TYPE A — SEE DETAIL 1, SHEET 27
- 13b CURB, CONCRETE, TYPE B — SEE DETAIL 2, SHEET 27
- 13c THICKENED EDGE, CONCRETE — SEE DETAIL 3, SHEET 27
- 62a PAVERS, TYPE A — SEE DETAIL 3, SHEET 26
- 62b PAVERS, TYPE B — SEE DETAIL 4, SHEET 26
- 62c PAVERS, TYPE C — SEE SHEETS 28-29
- 62d PAVERS, TYPE D — SEE DETAIL 5, SHEET 26
- 62e EXISTING PAVERS TO REMAIN
- 62f PAVERS, TYPE F — SEE DETAIL 3, SHEET 26
- 62g PAVERS, TYPE G — SEE DETAIL 4, SHEET 26
- 63 LUMINAIRE, TYPE L1 — SEE DETAILS 2 & 3, SHEET 30
- 66 GATEWAY BARRIER STRUCTURE — SEE SHEETS 35 - 38
- 69 BENCH, TYPE A — SEE DETAIL 1, SHEET 31
- 70 TRASH RECEPTACLE — SEE DETAIL 2, SHEET 31
- 72 BOLLARD, TYPE 1, POWER — SEE DETAIL 1, SHEET 32
- 73 VALVE WITH BOX (PLUMBING HANDHOLE) — SEE DETAIL 1, SHEET 30
- 81 PLANTING SOIL — SEE LANDSCAPE PLANS & SPECIAL PROVISIONS
- 82 2" SHREDDED HARD WOOD BARK MULCH — SEE LANDSCAPE PLANS & SPECIAL PROVISIONS
- 83 PLANT BED, TYPE 1 — SEE SHEET 33 & PLANTING PLANS
- 84 PLANT BED, TYPE 2 — SEE SHEET 34 & PLANTING PLANS
- 85 STRUCTURAL SOIL MIX — SEE SPECIAL PROVISIONS

RUNDELL ERNSTBERGER ASSOCIATES, LLC
Land Planning + Urban Design + Landscape Architecture
618 E. Market Street
Indianapolis, IN 46202 317-263-0127
www.reasite.com

KEVIN OSBURN NO. 9700021 STATE OF INDIANA LANDSCAPE ARCHITECT

RECOMMENDED FOR APPROVAL kevinosburn 2012-04-30
DESIGN ENGINEER DATE

DESIGNED: KO/BM DRAWN: BM/PA/HF
CHECKED: KO CHECKED: KO

INDIANA DEPARTMENT OF TRANSPORTATION

SITE DEVELOPMENT LAYOUT PLANS

HORIZONTAL SCALE	BRIDGE FILE
1:10	N/A
VERTICAL SCALE	DESIGNATION
N/A	1005233
SURVEY BOOK	SHEETS
N/A	22 of 77
CONTRACT	PROJECT
R-34330	1005233

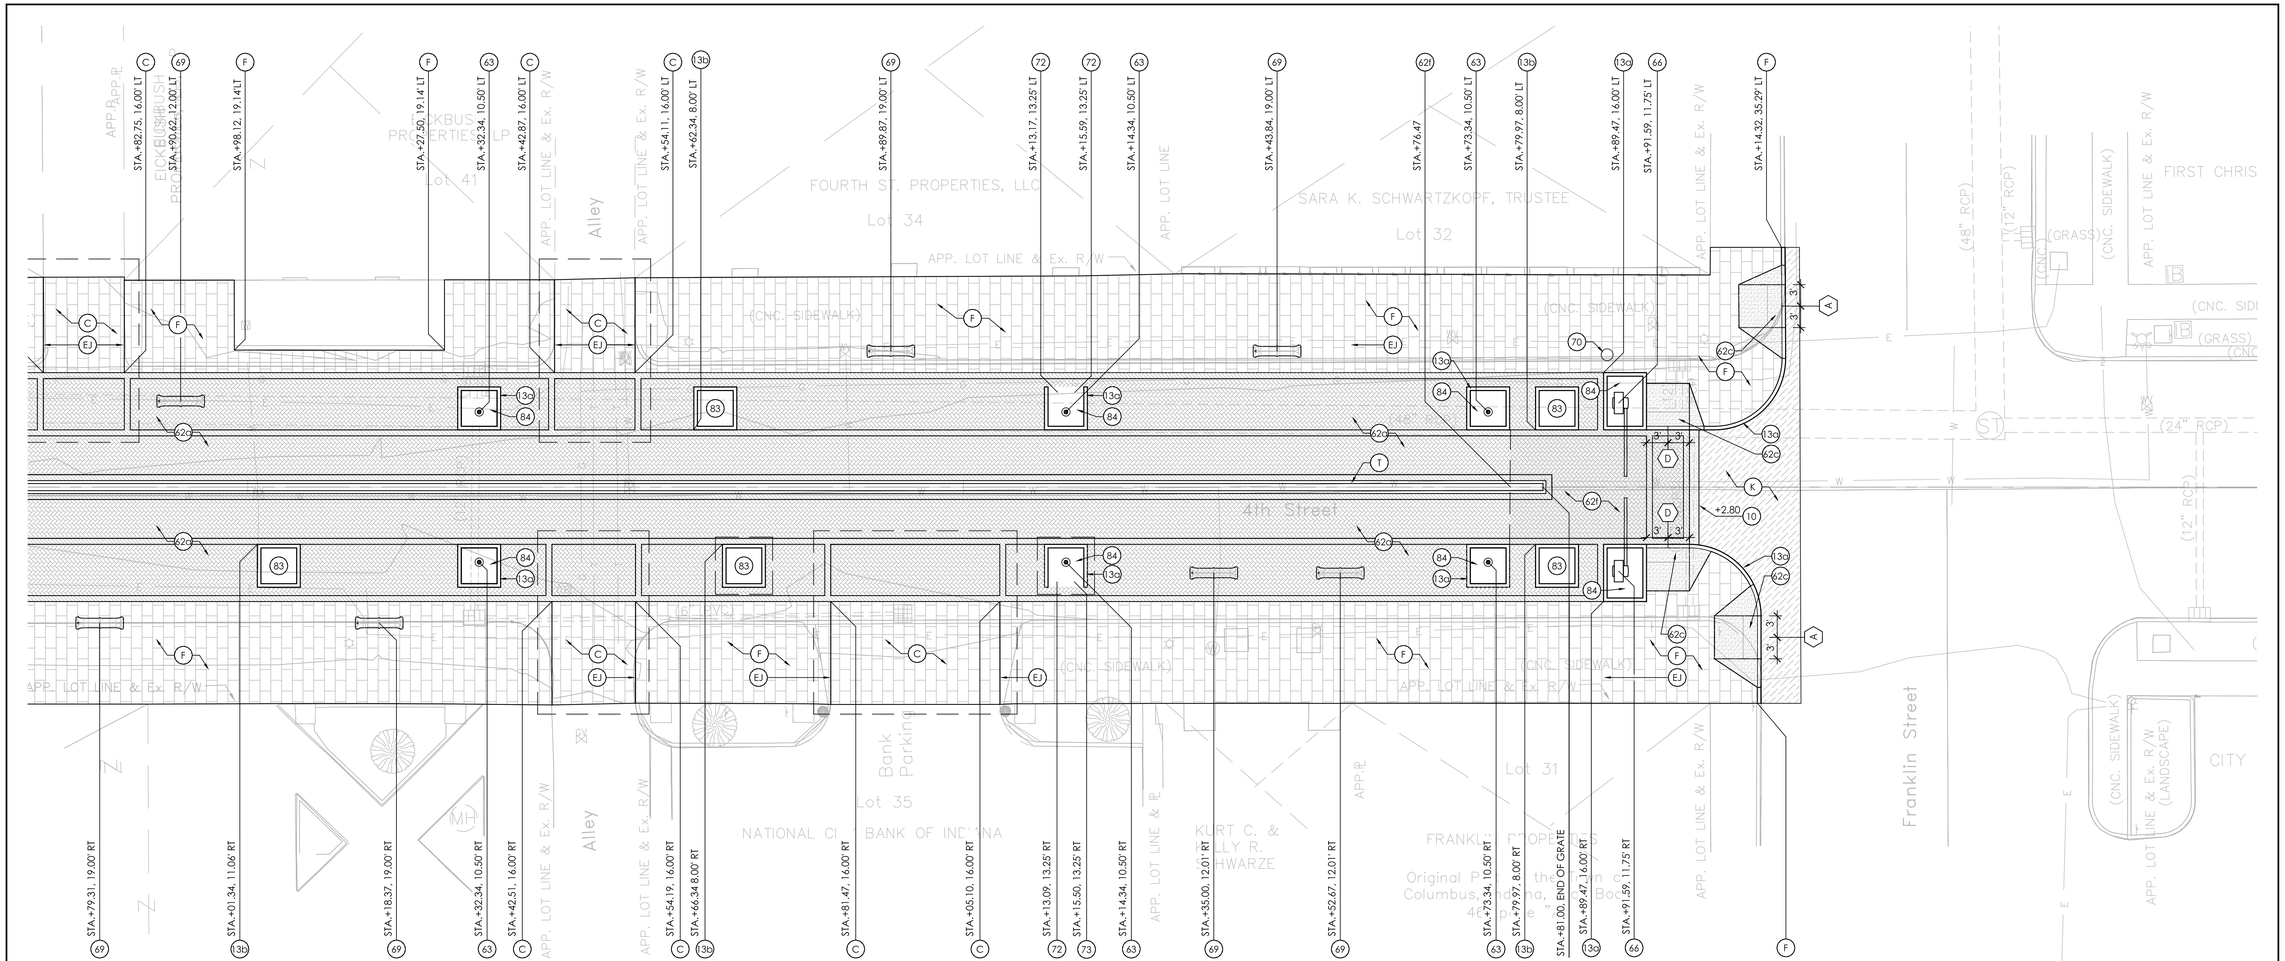

LAYOUT GENERAL NOTES

01) ALL STATION OFFSET ARE TAKEN FROM LINE 'A', TYPICALLY.
02) ALL ENGRAVED PAVERS SHALL BE RESET AT THE SAME LOCATIONS, TYPICALLY.

KEYNOTES

- A1 CURB RAMP, CONCRETE, TYPE A1
- A2 CURB RAMP, CONCRETE, TYPE A2 SEE DETAIL 1, SHEET 29
- D1 CURB RAMP, CONCRETE, TYPE D1
- D2 CURB RAMP, CONCRETE, TYPE D2 SEE DETAIL 1, SHEET 28
- C PCCP FOR APPROACHES, 9" IN SEE DETAIL 2, SHEET 25 & DETAIL 1, SHEET 26
- CJ CONTROL JOINT SEE SHEETS 26, 57-58
- EJ EXPANSION JOINT SEE SHEETS 26, 57-58
- F SIDEWALK, CONCRETE, 6" SEE DETAIL 1, SHEET 26
- F2 EXISTING SIDEWALK TO REMAIN
- K HMA SURFACE SEE SHEETS 7-9
- O 4 IN. COMPACTED AGGREGATE, NO. 53, BASE
- O2 ADDITIONAL 6 IN. COMPACTED AGGREGATE, SUB-BASE
- T TRENCH DRAIN SEE SHEET 3
- 09 JOINT AT EXST. STRUCTURES / PAVEMENTS SEE SHEETS 57-58
- 10 PCCP 12 IN, BAND SEE DETAIL 6, SHEET 26
- 13c CURB, CONCRETE, TYPE A SEE DETAIL 1, SHEET 27
- 13b CURB, CONCRETE, TYPE B SEE DETAIL 2, SHEET 27
- 13c THICKENED EDGE, CONCRETE SEE DETAIL 3, SHEET 27
- 62c PAVERS, TYPE A SEE DETAIL 3, SHEET 26
- 62e PAVERS, TYPE B SEE DETAIL 4, SHEET 26
- 62c PAVERS, TYPE C SEE SHEETS 28-29
- 62d PAVERS, TYPE D SEE DETAIL 5, SHEET 26
- 62e EXISTING PAVERS TO REMAIN
- 62f PAVERS, TYPE F SEE DETAIL 3, SHEET 26
- 62g PAVERS, TYPE G SEE DETAIL 4, SHEET 26
- 63 LUMINAIRE, TYPE L1 SEE DETAILS 2 & 3, SHEET 30
- 66 GATEWAY BARRIER STRUCTURE SEE SHEETS 35 - 38
- 69 BENCH, TYPE A SEE DETAIL 1, SHEET 31
- 70 TRASH RECEPTACLE SEE DETAIL 2, SHEET 31
- 72 BOLLARD, TYPE 1, POWER SEE DETAIL 1, SHEET 32
- 73 VALVE WITH BOX (PLUMBING HANDHOLE) SEE DETAIL 1, SHEET 30
- 81 PLANTING SOIL SEE LANDSCAPE PLANS & SPECIAL PROVISIONS
- 82 2" SHREDDED HARD WOOD BARK MULCH SEE LANDSCAPE PLANS & SPECIAL PROVISIONS
- 83 PLANT BED, TYPE 1 SEE SHEET 33 & PLANTING PLANS
- 84 PLANT BED, TYPE 2 SEE SHEET 34 & PLANTING PLANS
- 85 STRUCTURAL SOIL MIX SEE SPECIAL PROVISIONS

RUNDELL ERNSTBERGER ASSOCIATES, LLC
Land Planning + Urban Design + Landscape Architecture
618 E. Market Street
Indianapolis, IN 46202 317-263-0127
www.reasite.com

KEVIN OSBURN NO. 9700021 STATE OF INDIANA LANDSCAPE ARCHITECT

RECOMMENDED FOR APPROVAL kosburn 2012-04-30
DESIGN ENGINEER DATE

DESIGNED: KO/BM DRAWN: BM/PA/HF
CHECKED: KO CHECKED: KO

INDIANA DEPARTMENT OF TRANSPORTATION

SITE DEVELOPMENT LAYOUT PLANS

HORIZONTAL SCALE	BRIDGE FILE
1:10	N/A
VERTICAL SCALE	DESIGNATION
N/A	1005233
SURVEY BOOK	SHEETS
N/A	23 of 77
CONTRACT	PROJECT
R-34330	1005233