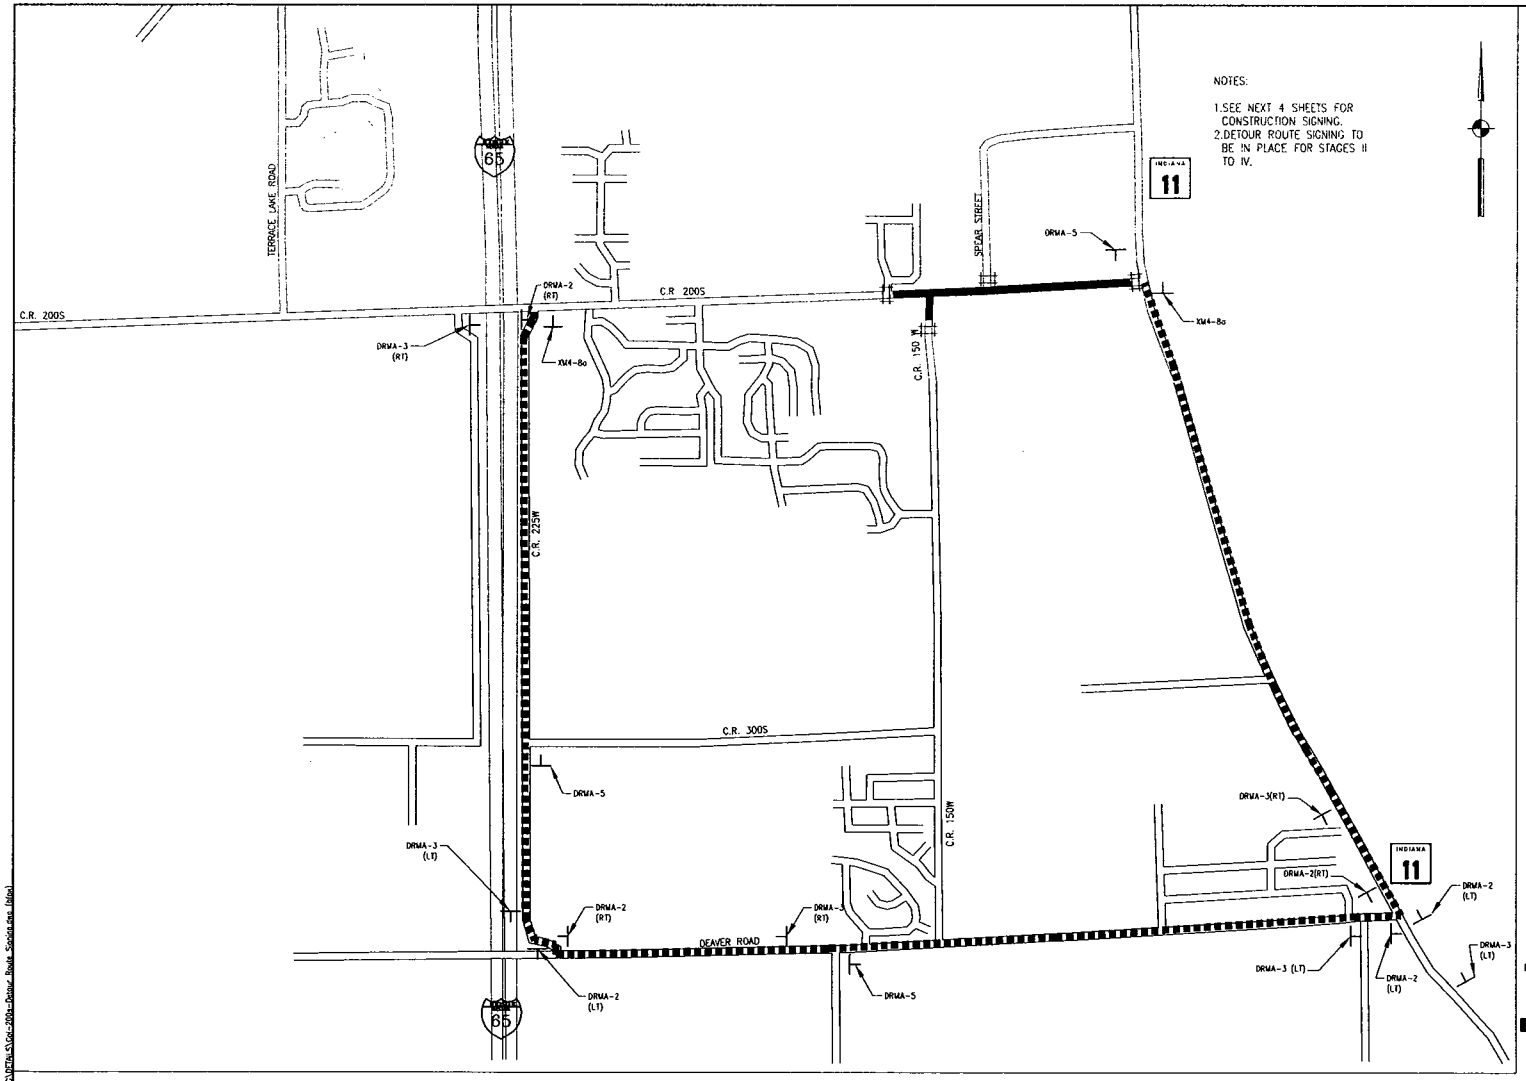

NOTES:

1. SEE NEXT 4 SHEETS FOR CONSTRUCTION SIGNING.
2. DETOUR ROUTE SIGNING TO BE IN PLACE FOR STAGES II TO IV.

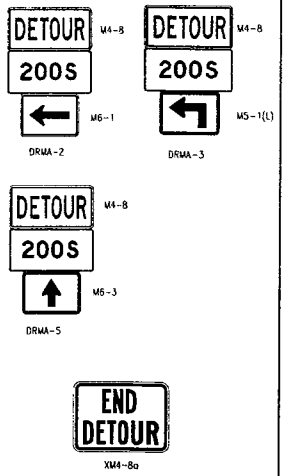

LEGEND

- DETOUR ROUTE
- TYPE III-B BARRICADE (SEE CONSTRUCTION SIGNING SHEET)
- CONSTRUCTION AREA
- CONSTRUCTION SIGN TYPE "A"
- DETOUR ROUTE MARKER ASSEMBLY

REVISIONS:
1. Replaced entire sheet. Revised Detour Route and Notes. 1-21-13

JASON C. LEE REGISTERED No. 10000095 STATE OF INDIANA PROFESSIONAL ENGINEER

RECOMMENDED FOR APPROVAL — DESIGN ENGINEER — DATE 8-30-12

DESIGNED: JGF | DRAWN: BDF
CHECKED: BJM | CHECKED: JGF

INDIANA DEPARTMENT OF TRANSPORTATION

MAINTENANCE OF TRAFFIC
DETOUR ROUTE SIGNING PLAN

HORIZONTAL SCALE	BRIDGE FILE
NOT TO SCALE	-
VERTICAL SCALE	DESIGNATION
N/A	0200811
SURVEY BOOK	SHEETS
-	5 of 76
CONTRACT	PROJECT
R-29419	0200811

Time: 10:33:41
Date: 1/25/2013
Scale: 1=(PS)
Drawing: [illegible]