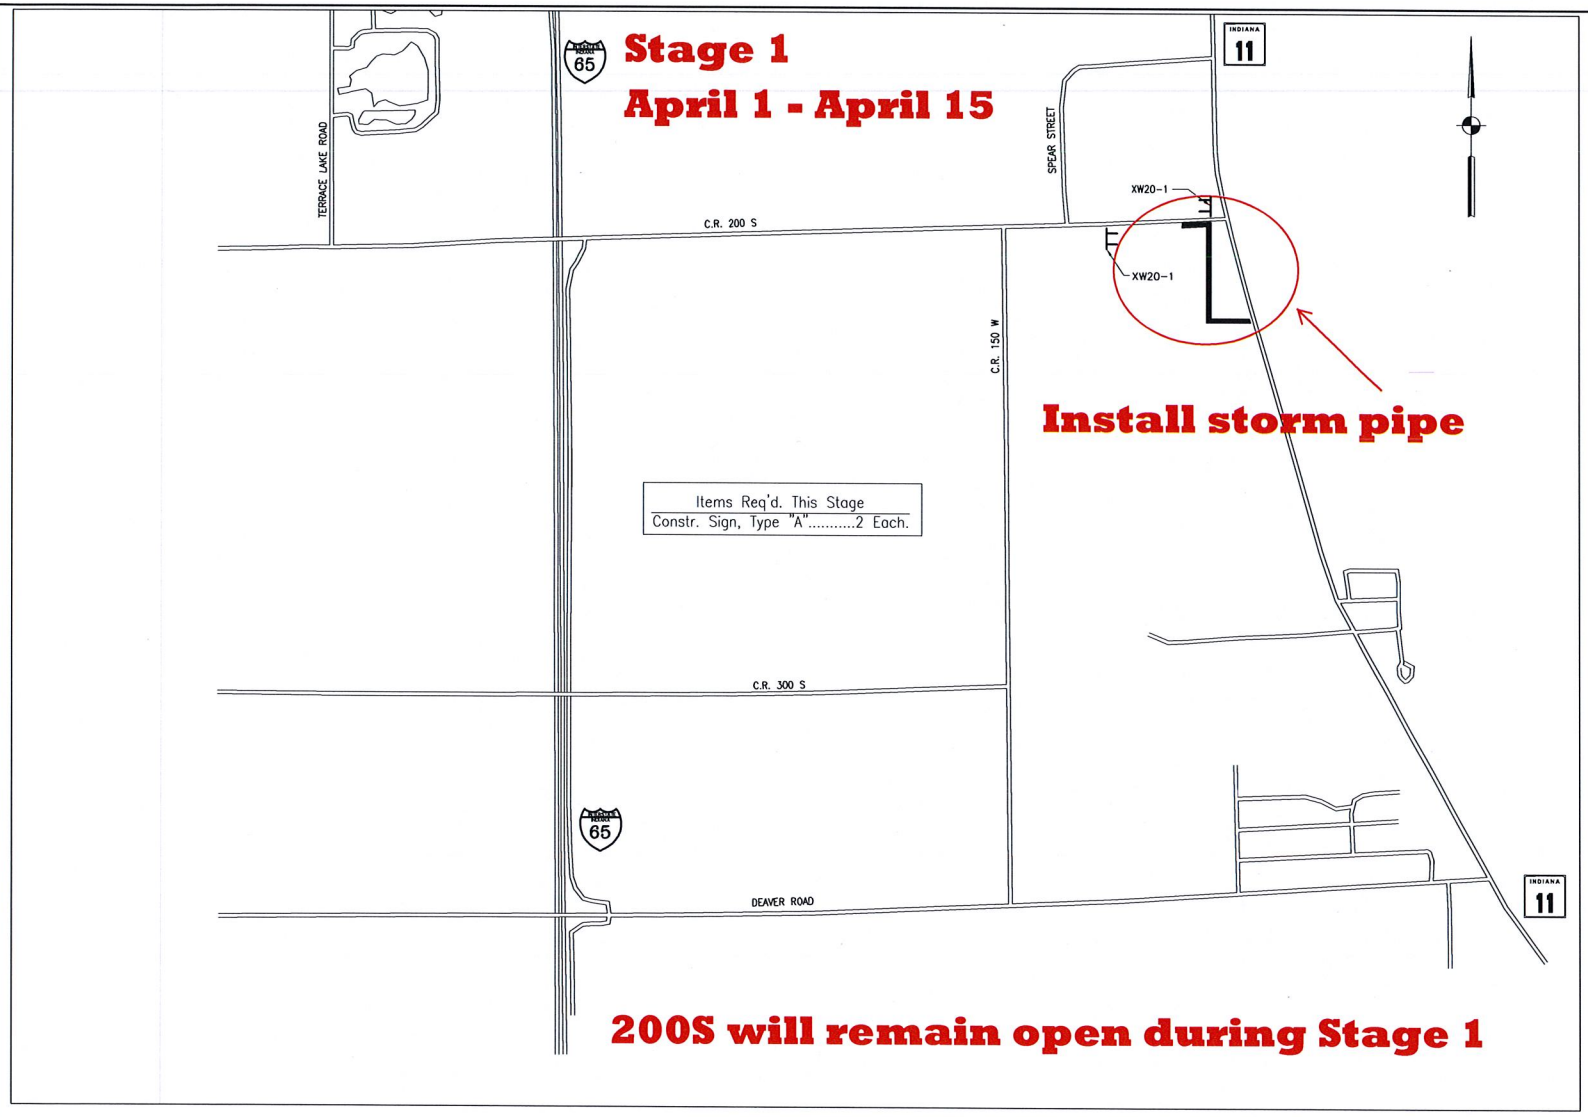

LEGEND

- TYPE III-B BARRICADE (LENGTH)
- CONSTRUCTION AREA
- CONSTRUCTION SIGN TYPE "A"
- ROAD CLOSURE SIGN ASSEMBLY

RECOMMENDED FOR APPROVAL _____ DESIGN ENGINEER DATE	INDIANA DEPARTMENT OF TRANSPORTATION	HORIZONTAL SCALE: NOT TO SCALE	BRIDGE FILE: -
		VERTICAL SCALE: N/A	DESIGNATION: 0200811
DESIGNED: RED / DRAWN: CEB	MAINTENANCE OF TRAFFIC CONSTRUCTION SIGNING - STAGE I	SURVEY BOOK: -	SHEETS: 6 of 76
CHECKED: BJM / CHECKED: RED		CONTRACT: R-29419	PROJECT: 0200811

Time: 13:17:49
Date: 5/22/2012
Scale: 1=1(PS)
Drawing File: 537 Col-200s\DWG\DETAILS\Col-200s-Construction Signing.dwg (bisacs)