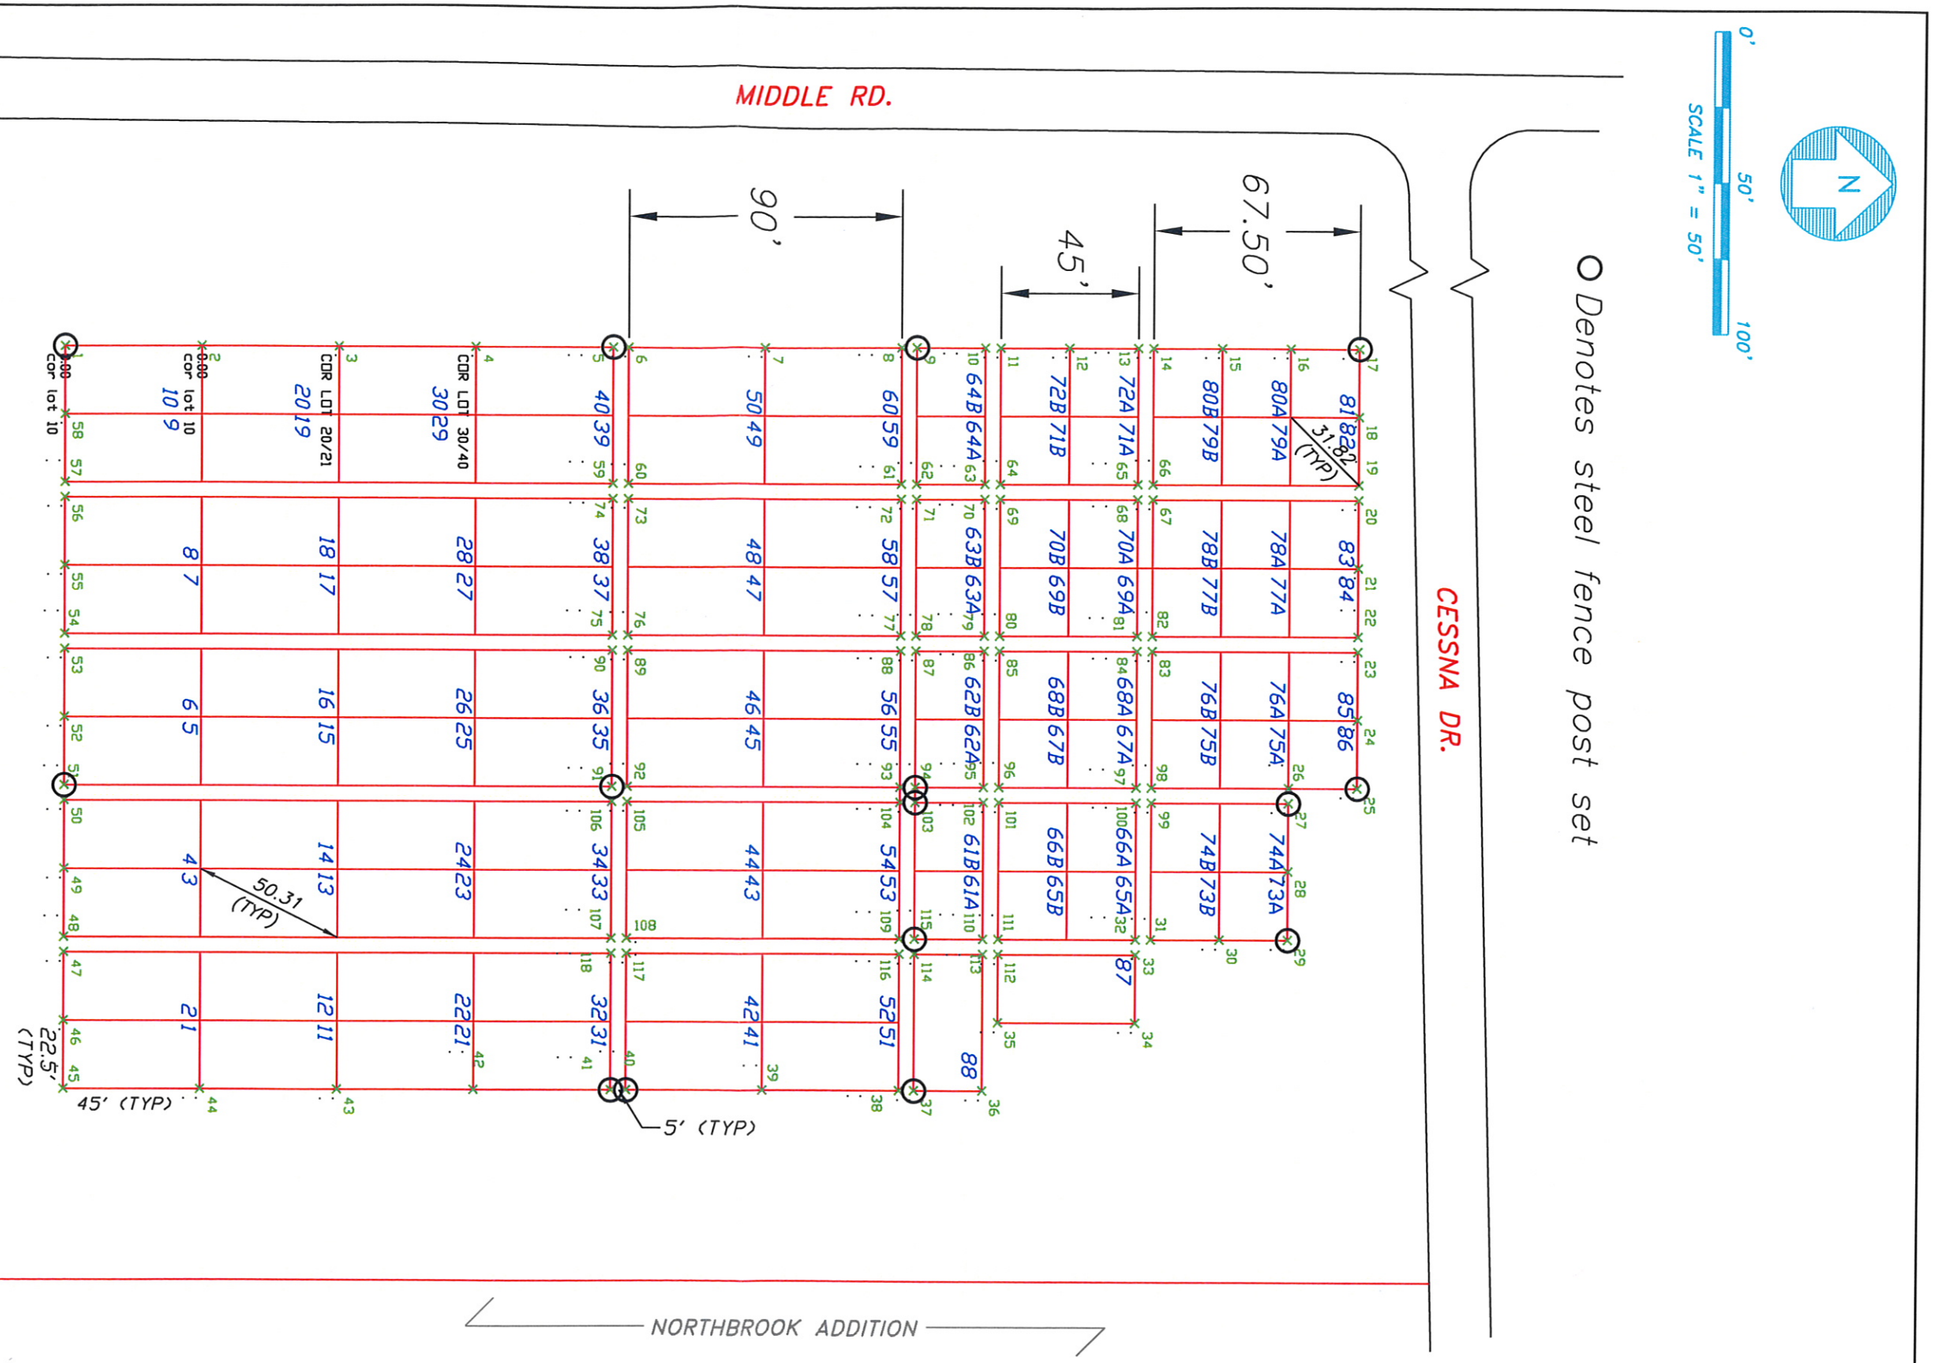

REVISIONS	DATE	BY

DWN BY: TIM DARNALL

DATE: 2/13/2004

SCALE: 1" = 50'

CITY OF COLUMBUS
OFFICE OF CITY ENGINEER
123 WASHINGTON STREET
COLUMBUS, INDIANA 47201

SHEET TITLE:

CITY GARDEN PLOTS FOR 2008

CERT:

SHEET: 1 OF: 1

JOB No. GARDEN

DRG. No.

FILE: S:\ENGINEER\Administrative\events\garden plots\dwg\garden